


A-98 450000-116 144-213  
UNASSIGNED UNITS  
576.062

E-2 41 81719

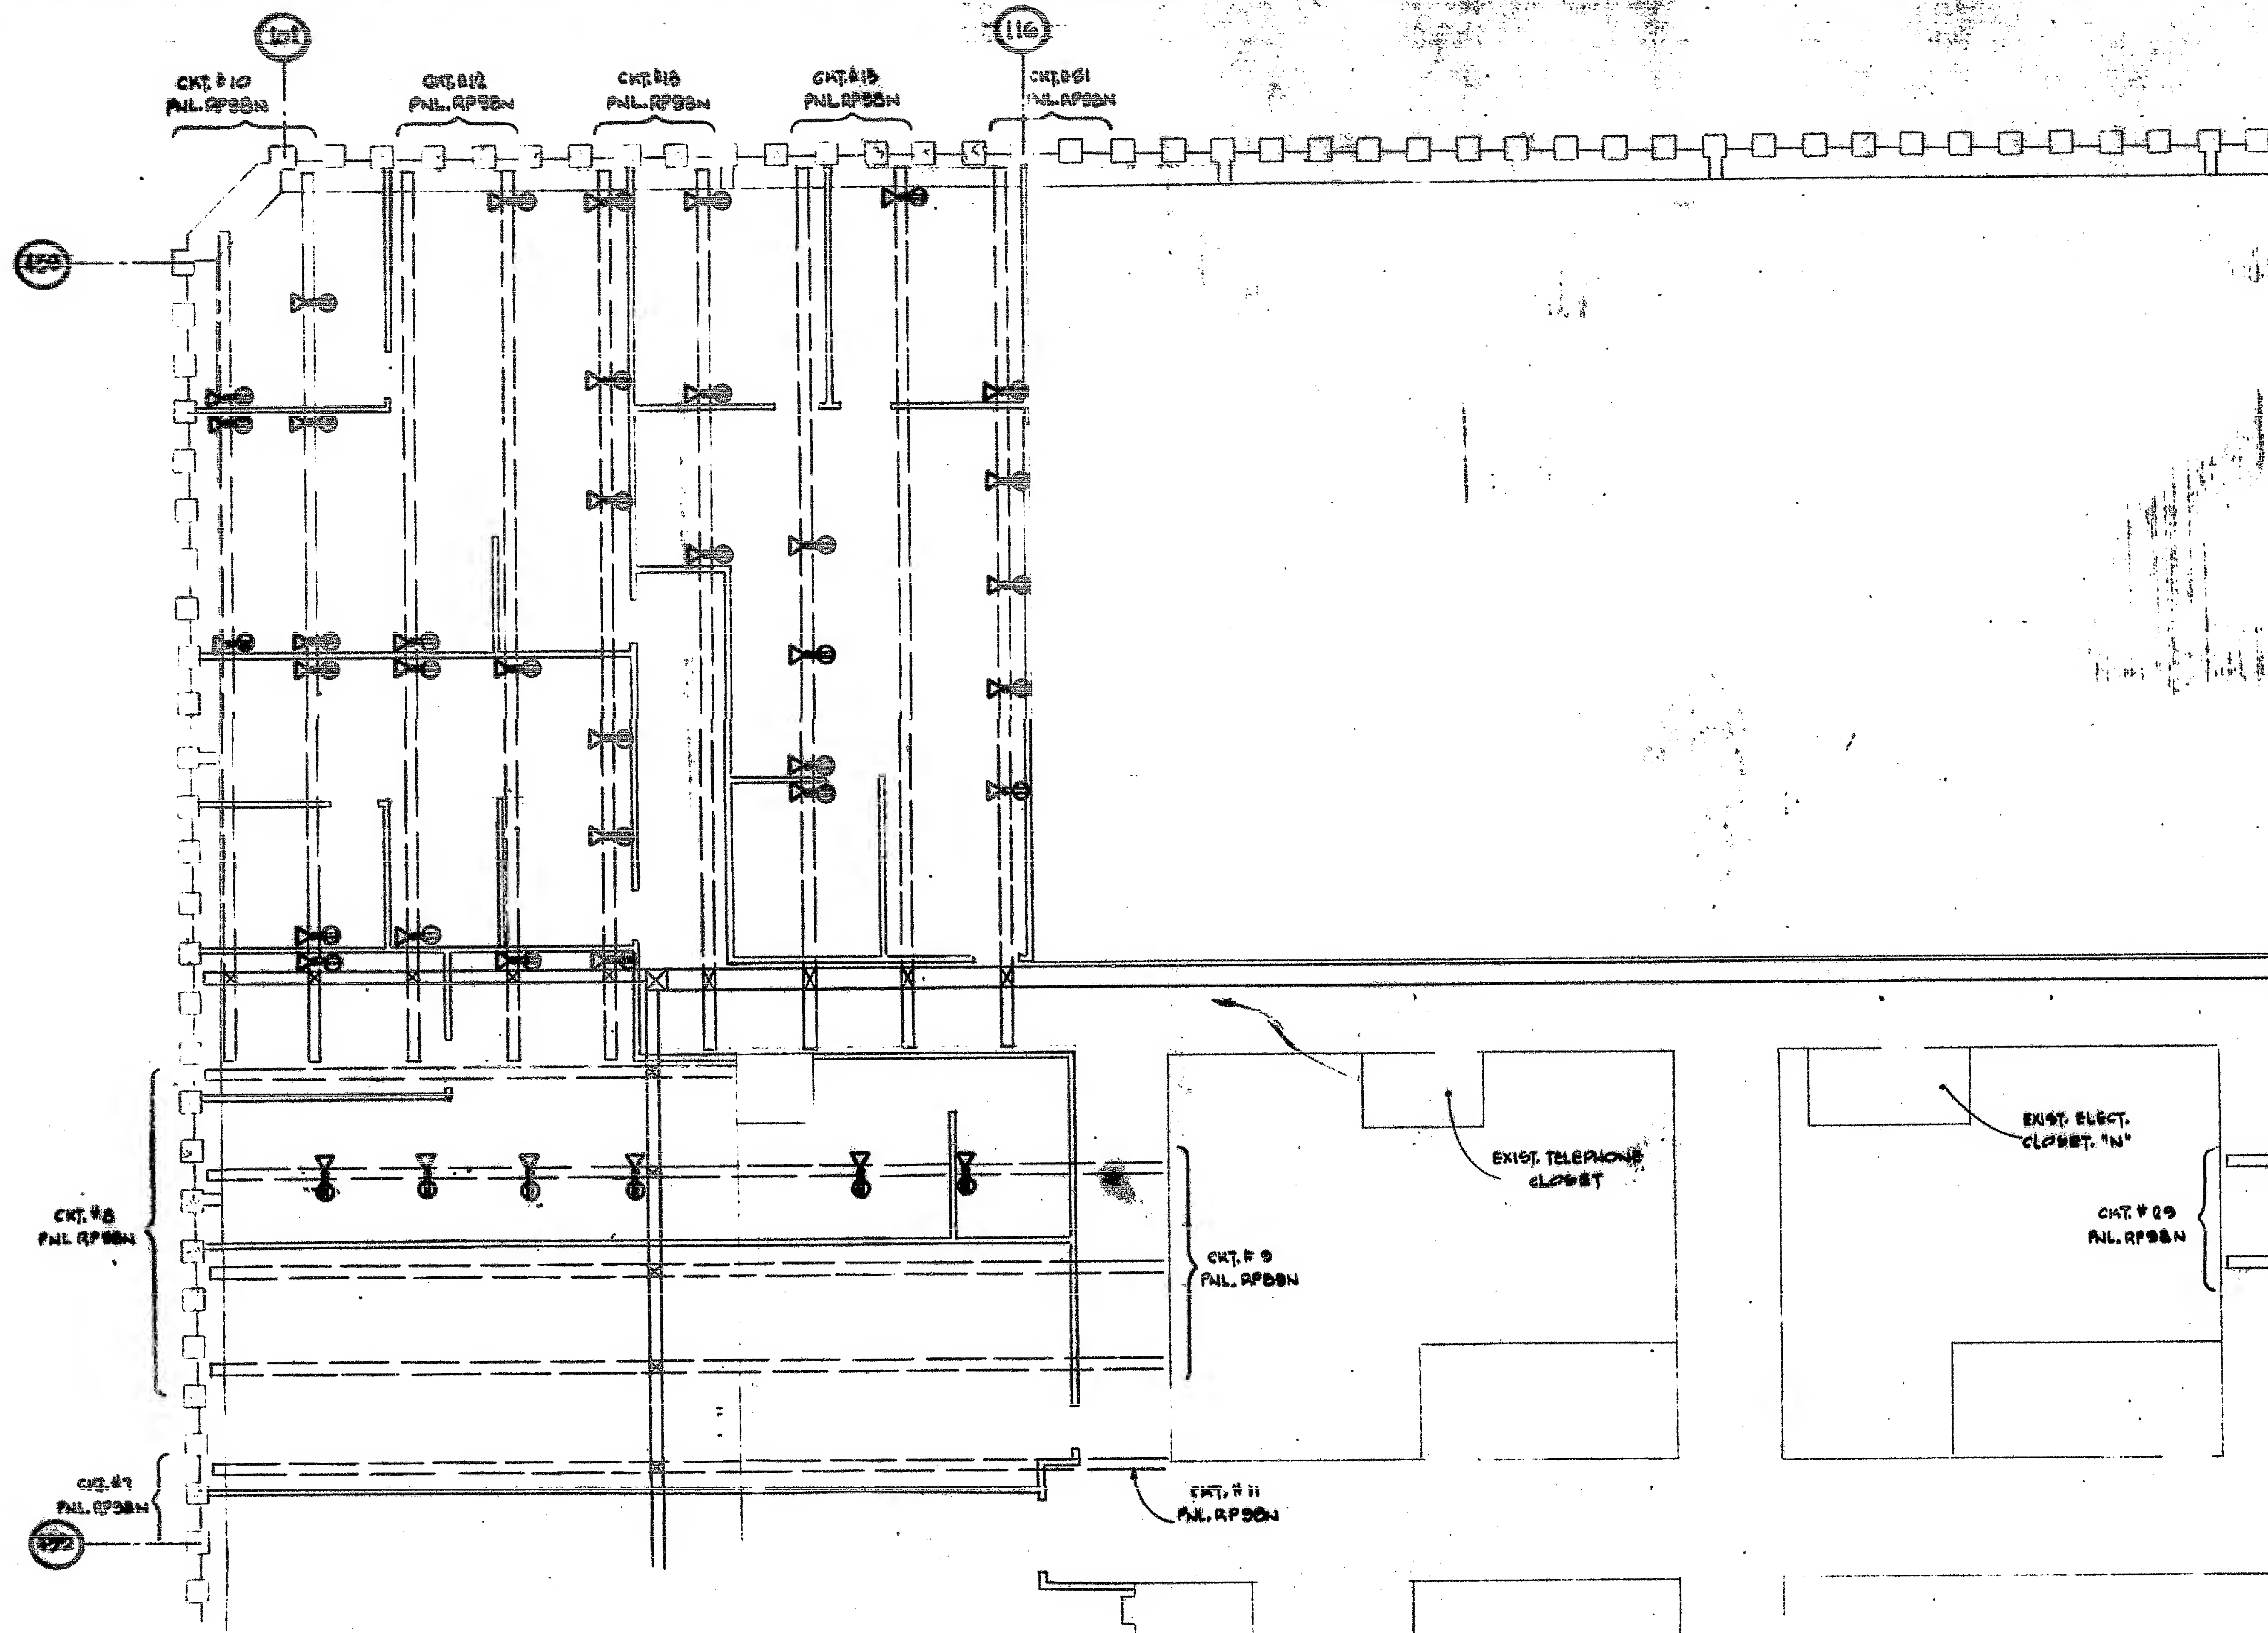

POWER AND TELEPHONE PLAN

SCALE IN FEET  
0 5 10

DESIGNED D.V.A.	REVISIONS							
	NO.	DATE	APPD.	DESCRIPTION	NO.	DATE	APPD.	DESCRIPTION
DRAWN W.T.M.	1	6-7-79	(S)	GENERAL REVISIONS				
CHECKED J.S.								
IN CHARGE								

*W. J. Miller Jr.*  
UNIT ENGINEER  
*W. J. Miller Jr.*  
CHIEF ELECTRICAL ENGINEER

*W. J. Miller Jr.*  
ENGINEER OF DESIGN  
AIRPORTS AND N.T.C.  
JULY 6, 1979  
DATE